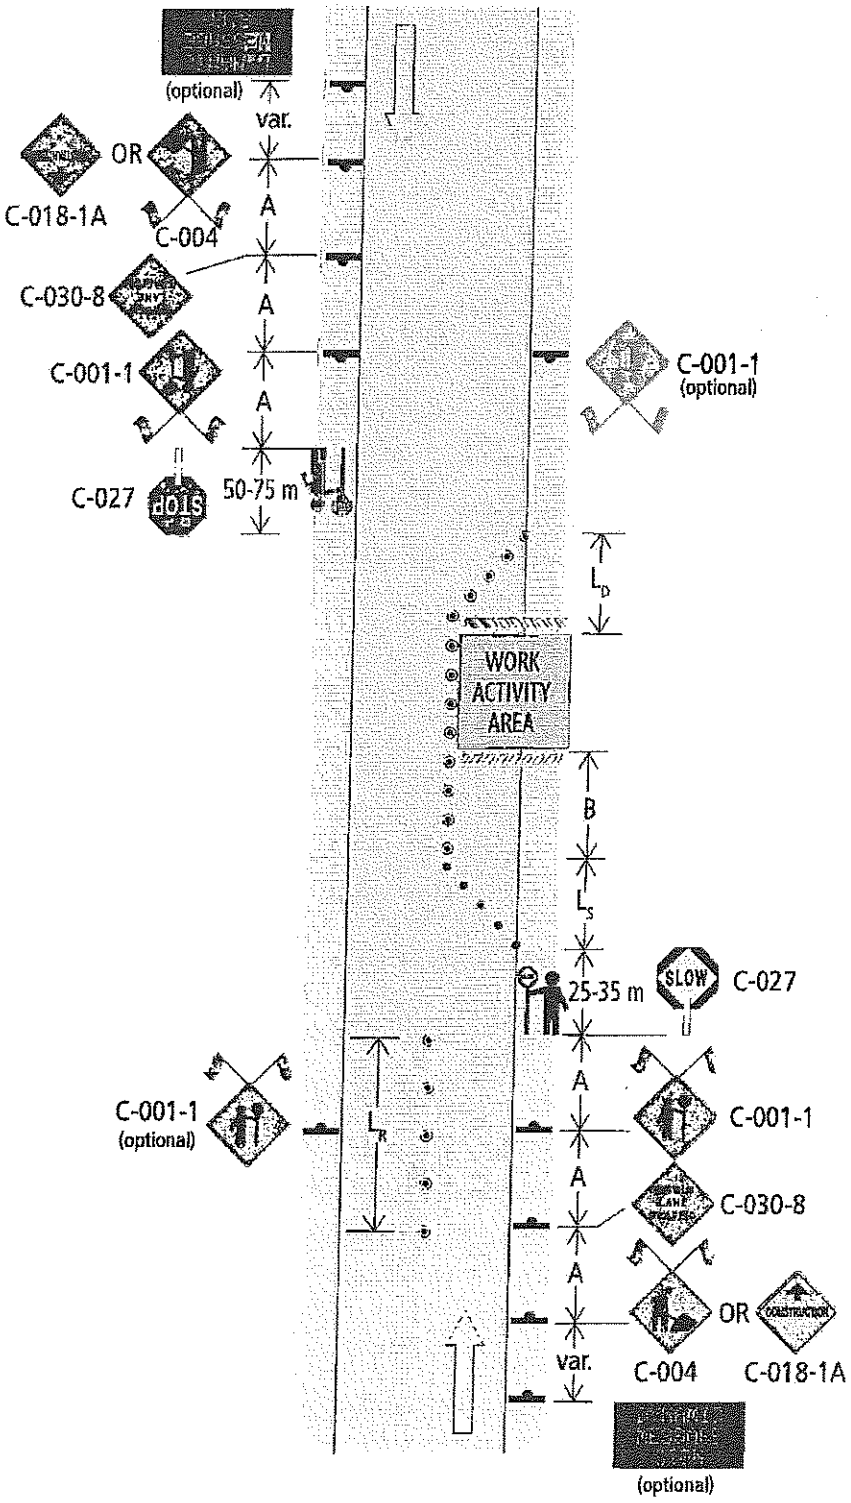Figure 7.8: Lane Closure with TCPs – Single Lane Alternating – Short and Long Duration